TAY CROSSING TO BALLINLUIG - STAGE 3 DESIGN

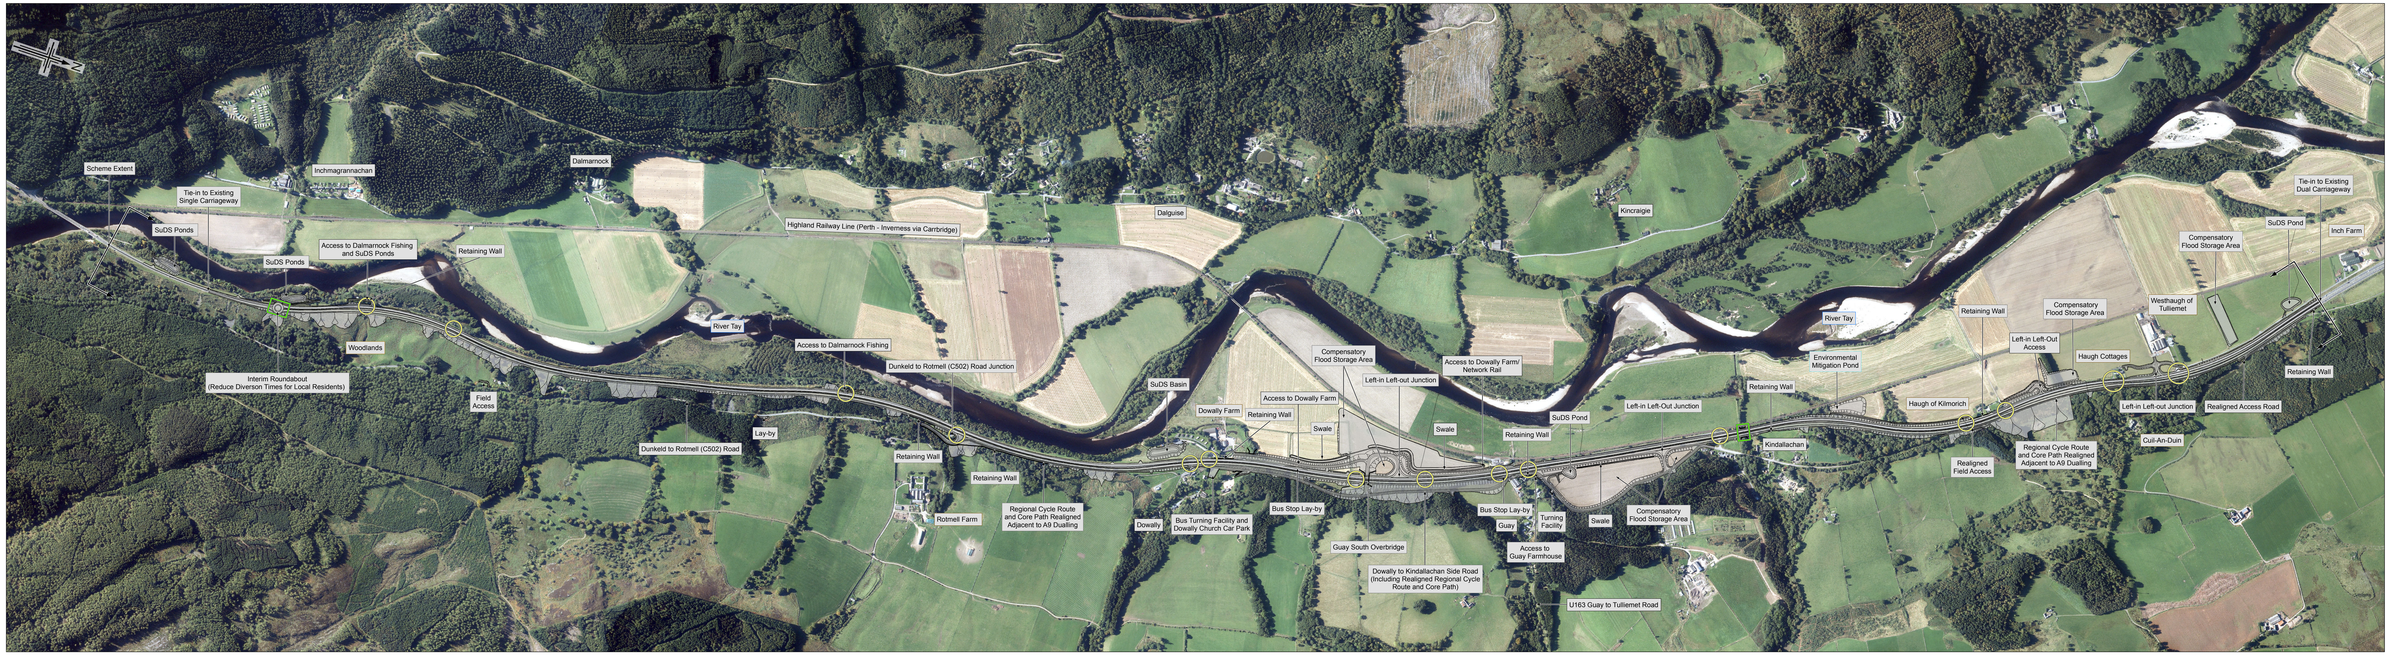

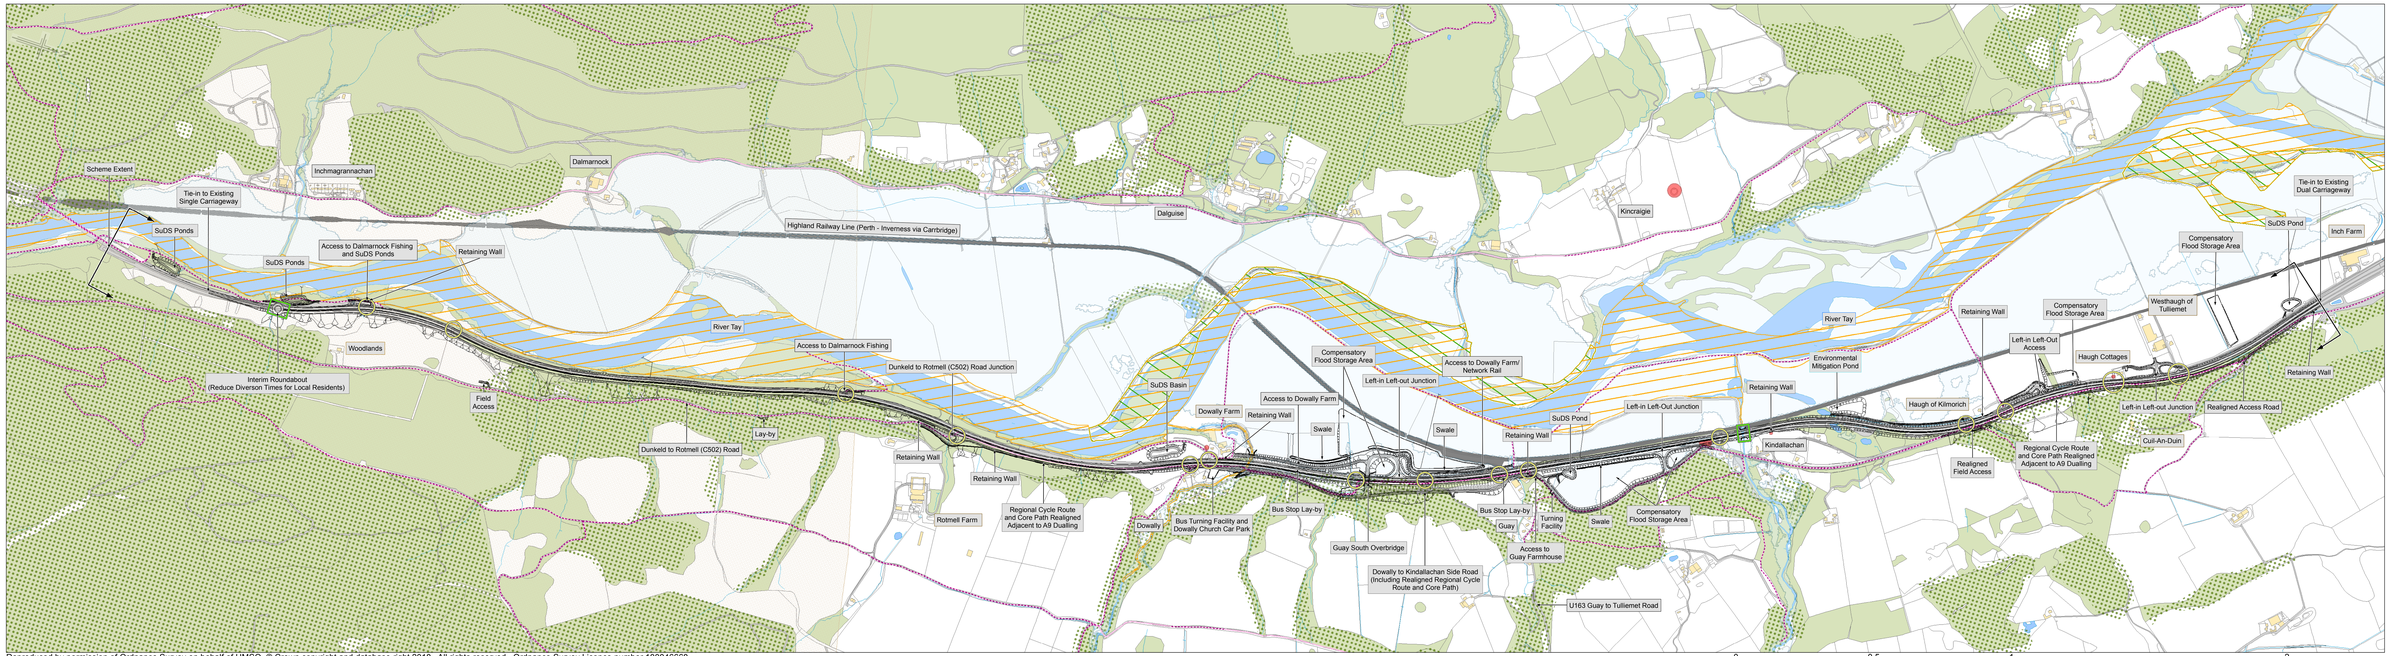

Legend

- Proposed scheme
- Cutting
- Embankment
- Graded Slope
- Tier 3 Access
- Structure

Constraints

- Existing Junction/Access
- Existing Structure
- Existing Snow Gate
- Buildings
- Roads and Tracks
- Railway
- Non-Motorised User Routes (Pedestrian, Cyclist and Equestrian)
- Listed Buildings
- Scheduled Monument
- Conservation Area
- Gardens and Designed Landscapes
- Battlefield Site
- Site of Special Scientific Interest (SSSI)
- Special Area of Conservation (SAC)
- Ancient Woodland Inventory
- SEPA 1 in 200 Year Fluvial Flood Zone
- Cairngorms National Park Boundary
- National Scenic Area

Annotations

- Information
- Infrastructure
- Environment
- Property
- Watercourses

Reproduced by permission of Ordnance Survey on behalf of HMSO. © Crown copyright and database right 2018. All rights reserved. Ordnance Survey Licence number 100046668.

0 0.5 1 2 Kilometres